Monday, 02/03/2009 11:23:48 AM

User

Julie Dawson

### **Process Sheet**

Customer

: CU-DAR001 Dart Helicopters Services

Job Number **Estimate Number**  : 46168

P.O. Number

: 10089

This Issue

: 02/03/2009

: NC

: // : 43550 Type

S.O. No. :

Part Number

**Drawing Name** 

: D312123

**Drawing Number** 

: D3121 REV E

CL09/03/03

**Project Number** 

: N/A : E

**Drawing Revision** 

Material

**Due Date** 

: 16/03/2009

: BEARING

Qty:

40 Um:

Each

Written By Checked & Approved By

Comment

Prsht Rev.

First Issue

**Previous Run** 

: Est. A: 04.02.19

New Issue

: PURCHASED PARTS

KJ/DS

Est Rev:B ECN 1060 07-11-12 DD verified by:EC

**Additional Product** 

Job Number:



Sea. #:

Machine Or Operation:

Description:

**PURCHASING** 

1.0

PG

Comment: PURCHASING Issue P/O: \$367

Bearing as per Dwg D3121

Possible Supplier: SKF P/N: 61900-2Z or KML P/N: 6900-ZZ

Material release note is required

1.0000 Each(s)/Unit

6900ZZ 2.0

Bearing



Bearing

Total:

40.0000 Each(s)

PACKAGING 1 3.0

Comment: Qty.:

PACKAGING RESOURCE #1



Comment: PACKAGING RESOURCE #1

Receive & Inspect for Transit Damage Ensure Material Release Note is attached

4.0 QC6 DIMENSIONAL CHECK



Comment: DIMENSIONAL CHECK

Inspect diimensions as per Dwg D3121 and attached certfication Dwg Rev

5.0

PACKAGING 1

PACKAGING RESOURCE #1



Comment: PACKAGING RE

Identify and Stock

Location:



## **Dart Aerospace Ltd**

W/O:			WC	RK ORDER CHANG	SES	1			
DATE	STEP				Ву	Date	Qty	Approval Chief Eng / Prod Mgr	Approval QC Inspector
									į
								<del></del>	
							<u>.</u>		
Part No		PAR #:							
·	Hes	olution:						Date:	
NCR:				ER NON-CONFORM		)			
DATE	STEP	Description of NC Section A	Initial	Action Description	tion B Sign &	Verifica Section		Approval Chief Eng	Approval QC Inspector
			Chief Eng	Chief Eng	Date				

NOTE: Date & initial all entries

Date: 1

Monday, 02/03/2009 11:23:48 AM

User:

Julie Dawson

Customer: CU-DAR001 Dart Helicopters Services

Drawing Name: BEARING

Job Number: 46168

Part Number: D312123

Job Number:



Seq. #:

**Machine Or Operation:** 

Description:

6.0

QC21

FINAL INSPECTION/W/O RELEASE

**Process Sheet** 



Comment: FINAL INSPECTION/W/O RELEASE

Job Completion



Dart Aerospace L	pace Ltd
------------------	----------

		— · · · ·							
W/O:			WC	RK ORDER CHANG	ES				
DATE	STEP	PROCEDURE CHANGE			Ву	Date	Qty	Approval Chief Eng / Prod Mgr	Approval QC Inspector
						1			
Part No	:	PAR #:	Fault Cate	gory:	_ NCR: Yes	No DQ	<b>A</b> :	Date:	
		solution:	Dispositio	QA: N/C Closed: Da			Date: _	****	
NCR:			WORK ORDI	ER NON-CONFORMA	ANCE (NCF	R)			
DATE	STEP	Description of NC			Section B		Verification	Approval	Approval
		Section A	Initial Chief Eng	Action Description Chief Eng	Sign 8 Date			Chief Eng	QC Inspector
····									

NOTE: Date & initial all entries



DESIGN DRAWN BY			DART AEROSPACE LTD HAWKESBURY, ONTARIO, CANADA
CHEC	KED	APPROVED	DRAWING NO. REV. E
	#		D3121 SHEET 1 OF 10
DATE			TITLE SCALE
07.1	1.07		BRACKET ASSEMBLY 1:2
Α		02.04.15	NEW ISSUE
В		03.01.16	ADD RIDGES; ADD MAT'L PROP; FIX P/N ADD -141/-143/-144/-145/-146
С		04.02.17	ADD CLEARANCE; USE -241 BEARING
D		06.05.17	D3121-25 CAP WAS 1.024, NOW 1.000

# RELEASE

-	D3121-2		(1	)
	D3121-2	41		
	BEARING	<b>ASSEMBI</b>	_Y	(1)


## D3121-041 BRACKET ASSEMBLY

07.11.07

(REPLACES PREMIER P/N B30-23000-33)

ADD TOLERANCE TO 0.032 (DETAIL B)




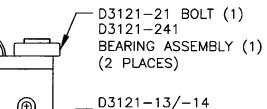

**BRACKET** 

## D3121-043 (SHOWN) / D3121-044 (OPPOSITE) BRACKET ASSEMBLY

(REPLACES PREMIER P/N B30-23000-37/-38)

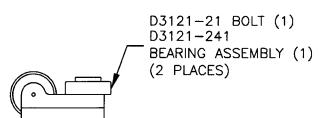

D3121-15/-16 BRACKET


### D3121-045 (SHOWN) / D3121-046 (OPPOSITE) BRACKET ASSEMBLY

(REPLACES PREMIER P/N B30-23000-35/-36)

SHOP COPY **RETURN TO ENGINEERING** UNCONTROLLED COPY SUBJECT TO AMENDMENT WITHOUT NOTICE




DESIGN	DRAWN BY	DART AEROSP HAWKESBURY, ONTARI	· ·
CHECKED	APPROVED	DRAWING NO. D3121	REV. E SHEET 2 OF 10
DATE		TITLE	SCALE
07.11.07		BRACKET ASSEMBLY	1:2

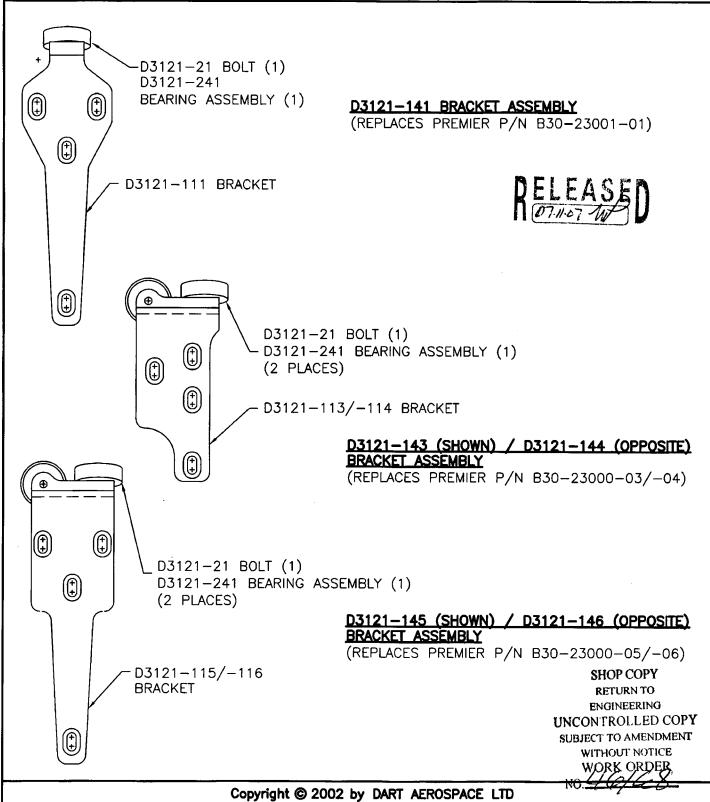





DESIGN	DRAWN BY	DART AEROS HAWKESBURY, ON	
CHECKED	APPROVED	DRAWING NO.	REV. E
1 4	<b>-</b> #	D3121	SHEET 3 OF 10
DATE		TITLE	SCALE
07.11.07		BRACKET ASSEMBLY	1:1




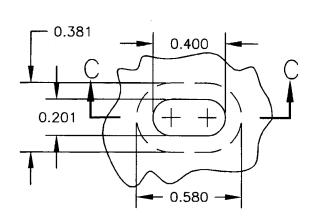

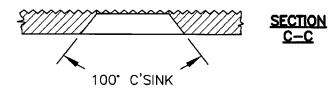

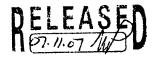


# **DETAIL B:** RIDGE DETAIL PARTIAL SECTION SCALE 1:20

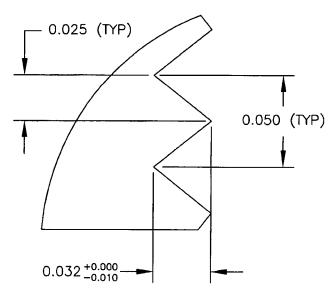

**SHOP COPY RETURN TO ENGINEERING UNCONTROLLED COPY** SUBJECT TO AMENDMENT WITHOUT NOTICE



DESIGN	DRAWN BY	DART AEROS HAWKESBURY, ON	
CHECKED	APPROVED,	DRAWING NO.	REV. E
L #	<del>-   </del>	D3121	SHEET 4 OF 10
DATE		TITLE	SCALE
07.11.07		BRACKET ASSEMBLY	1:1

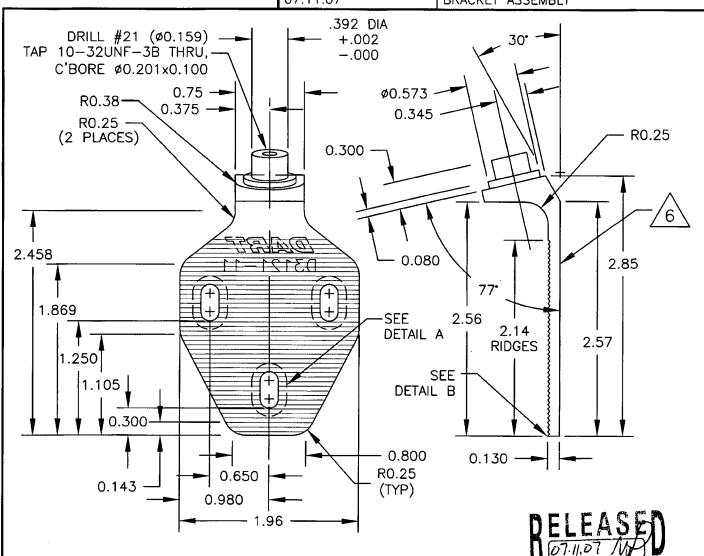

#### **D3121-11 BRACKET**

1) MATERIAL: 17-4 SS PER AMS 5604/5643 (REF DART SPEC. M17-4-B) MIN ULTIMATE TENSILE = 150 ksi MIN YIELD TENSILE = 100 ksi

- 2) TOLERANCES ARE PER DART QSI 018 UNLESS OTHERWISE NOTED
- 3) ALL DIMENSIONS ARE IN INCHES
- 4) BREAK ALL SHARP EDGES 0.005 TO 0.015
- 5) ENGRAVE DART P/N & LOGO AS SHOWN
- 6) HOLE IN SPIGOT TO BE CONCENTRIC WITHIN 0.005

#### **SHOP COPY**

**RETURN TO ENGINEERING** 

**UNCONTROLLED COPY** SUBJECT TO AMENDMENT

WITHOUT NOTICE

WORK ORDER



DESIGN	DRAWN BY	DART AEROS HAWKESBURY, ONTA	· · ·
CHECKED	APPROVED	DRAWING NO.	REV. E
#	<b>-#</b>	D3121	SHEET 5 OF 10
DATE		TITLE	SCALE
07.11.07		BRACKET ASSEMBLY	1:2



**a** 

1.280

0.960

0.330 -

0.400

@AV3TT

D3121-13


1.220 - 1.800

 $\bigcirc$ 

 $\bigoplus$ 

SFF

2.63

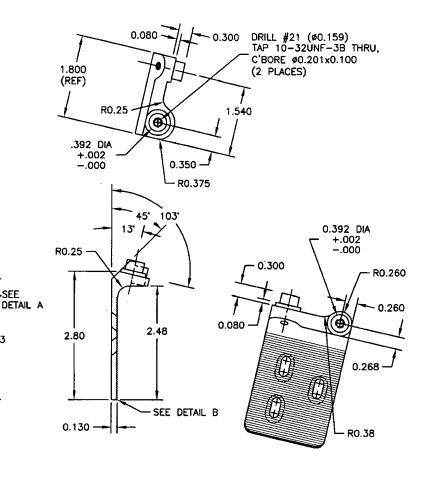

## D3121-13 BRACKET (SHOWN) D3121-14 BRACKET (OPPOSITE)

1) MATERIAL: 17-4 SS PER AMS 5604/5643 (REF DART SPEC. M17-4-B)

MIN ULTIMATE TENSILE STRENGTH = 150 ksi

MIN YIELD TENSILE STRENGTH = 100 ksi

2) TOLERANCES ARE PER DART QSI 018 UNLESS OTHERWISE NOTED

3) ALL DIMENSIONS ARE IN INCHES

4) BREAK ALL SHARP EDGES 0.005 TO 0.015

5) ENGRAVE DART P/N & LOGO AS SHOWN

6) HOLE IN SPIGOT TO BE CONCENTRIC WITHIN 0.005

**SHOP COPY RETURN TO ENGINEERING** 


**UNCONTROLLED COPY** SUBJECT TO AMENDMENT

WITHOUT NOTICE WORK ORDER

Copyright © 2002 by DART AEROSPACE LTD



DESIGN #	DRAWN BY	DART AEROSF HAWKESBURY, ONTAI	
CHECKED	APPROVED	DRAWING NO.	REV. E
9#		D3121	SHEET 6 OF 10
DATE		TITLE	SCALE
07.11.07		BRACKET ASSEMBLY	1:2

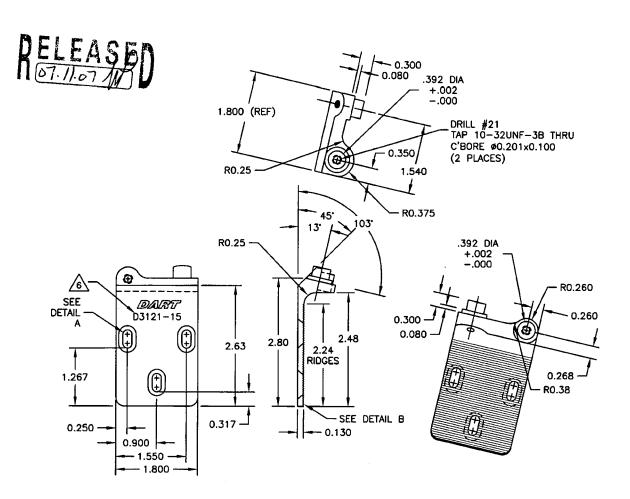

### D3121-15 BRACKET (SHOWN) D3121-16 BRACKET (OPPOSITE)

1) MATERIAL: 17-4 SS PER AMS 5604/5643 (REF DART SPEC. M17-4-B) MIN ULTIMATE TENSILE = 150 ksi

**RETURN TO ENGINEERING** 

MIN YIELD TENSILE = 100 ksi

2) TOLERANCES ARE PER DART QSI 018 UNLESS OTHERWISE NOTED

3) ALL DIMENSIONS ARE IN INCHES

**UNCONTROLLED COPY** 

SHOP COPY

4) BREAK ALL SHARP EDGES 0.005 TO 0.015

SUBJECT TO AMENDMENT

5) ENGRAVE DART P/N AND LOGO AS SHOWN


WITHOUT NOTICE

6) HOLE IN SPIGOT TO BE CONCENTRIC WITHIN 0.005

Copyright @ 2002 by DART AEROSPACE LTD



DESIGN #	DRAWN BY	DART AEROSPA HAWKESBURY, ONTARIO	
CHECKED	APPROVED	DRAWING NO.	REV. E
4	-	D3121	SHEET 7 OF 10
DATE	<del></del>	TITLE	SCALE
07.11.07		BRACKET ASSEMBLY	1:2

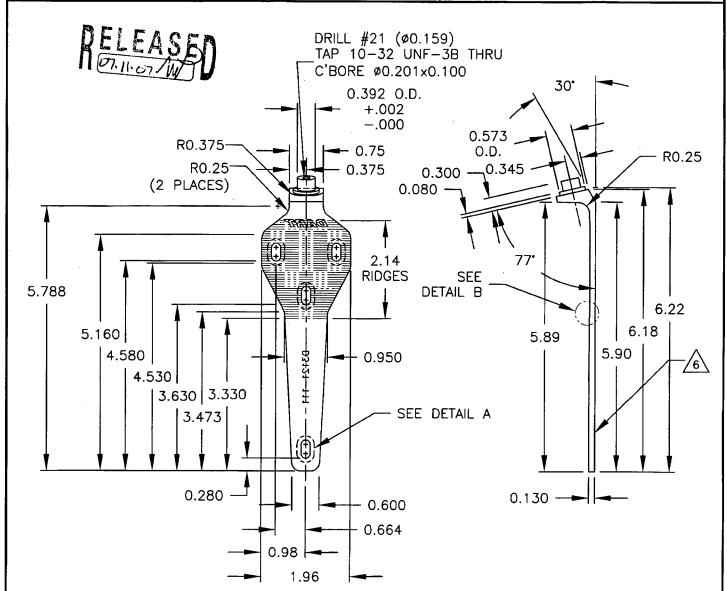

#### D3121-111 BRACKET

1) REPLACES PREMIER P/N B32-23001-11

2) MATERIAL: 17-4 SS PER AMS 5604/5643 (REF DART SPEC. M17-4-B)
MIN ULTIMATE TENSILE = 150 ksi

MIN YIELD TENSILE = 100 ksi

3) TOLERANCES ARE PER DART QSI 018 UNLESS OTHEWISE NOTED

4) ALL DIMENSIONS ARE IN INCHES

5) BREAK ALL SHARP EDGES 0.005 TO 0.015

6) ENGRAVE DART P/N & LOGO IN AREAS SHOWN

7) HOLE IN SPIGOT TO BE CONCENTRIC WITHIN 0.005

SHOP COPY

RETURN TO

) ENGINEERING UNCONTROLLED COPY

SUBJECT TO AMENDMENT


WITHOUT NOTICE

WORK ORDER NO. 140108

Copyright @ 2002 by DART AEROSPACE LTD




DESIGN #	DRAWN BY	DART AEROSP HAWKESBURY, ONTARI	· · - · - · - · -
CHECKED	APPROVED	DRAWING NO.	REV. E
91		D3121	SHEET 8 OF 10
DATE		TITLE	SCALE
07.11.07		BRACKET ASSEMBLY	1:2

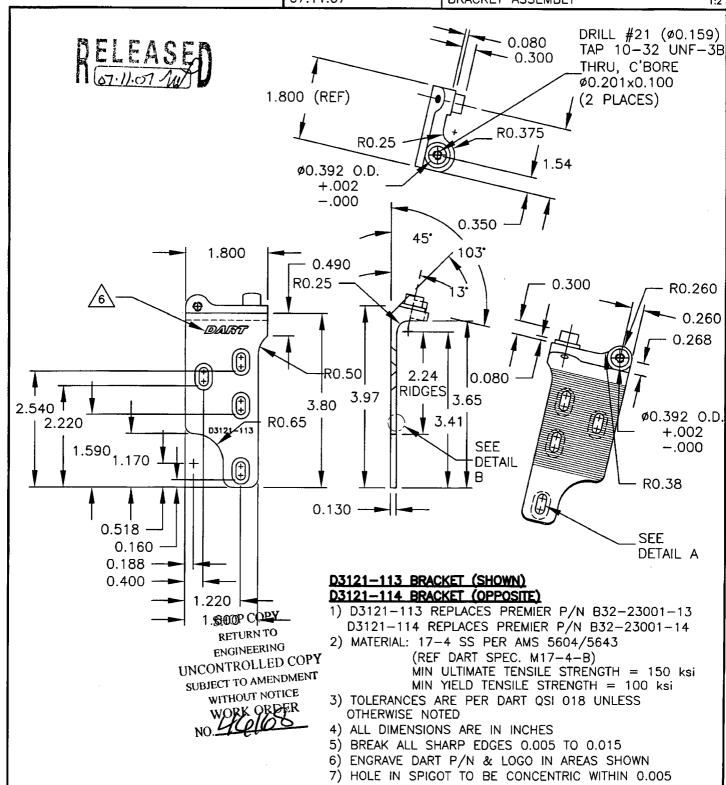

Copyright @ 2002 by DART AEROSPACE LTD





DESIGN	DRAWN BY	DART AEROSPACE LTD HAWKESBURY, ONTARIO, CANADA	
CHECKED A	APPROVED	DRAWING NO.	REV. E
4	-#-	D3121	SHEET 9 OF 10
DATE		TITLE	SCALE
07.11.07		BRACKET ASSEMBLY	1:2

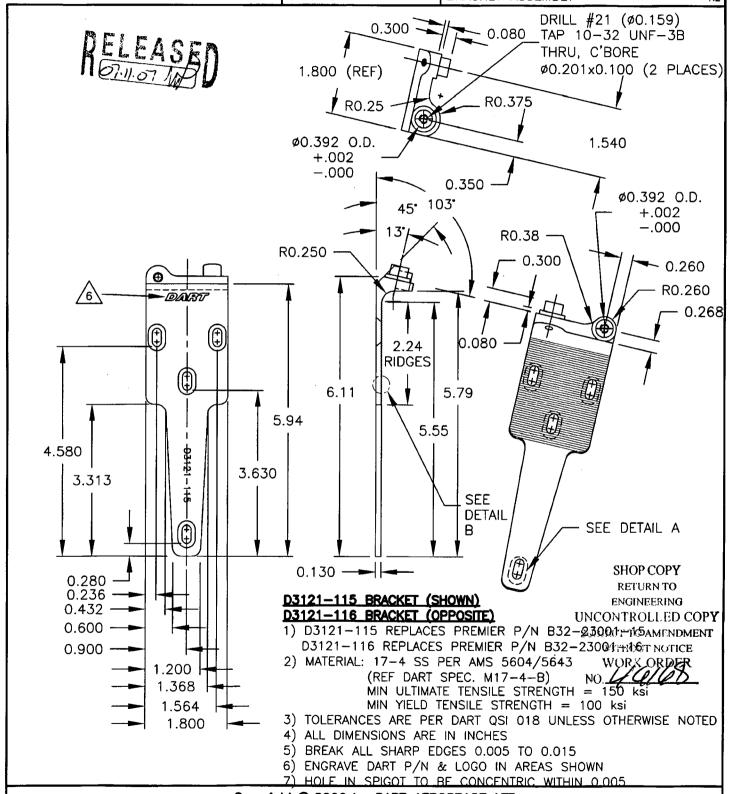

Copyright © 2002 by DART AEROSPACE LTD




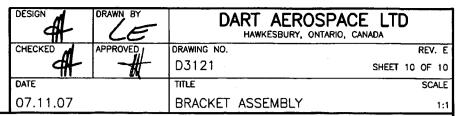

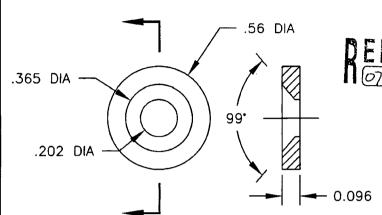


#### D3121-17 WASHER (SCALE 2:1)

- 1) REPLACES PREMIER P/N B32-23001-17
- 2) MATERIAL: AISI 303 SS ROUND BAR, ANNEALED (REF DART SPEC. M303R)
- 3) TOLERANCES ARE PER DART QSI 018 UNLESS OTHERWISE NOTED
- 4) ALL DIMENSIONS ARE IN INCHES
- 5) BREAK ALL SHARP EDGES 0.005 TO 0.015

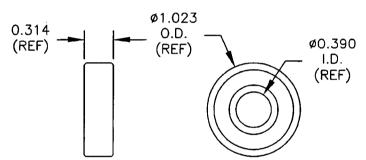

## D3121-19 BEARING (SCALE 1:1)

- 1) POSSIBLE SUPPLIER: KING BEARING P/N 6000-2ZJ/EM 1) MATERIAL: DELRIN ROD, Ø1.25 FAFNIR P/N 9100KDD
- 2) ALL DIMENSIONS ARE IN INCHES

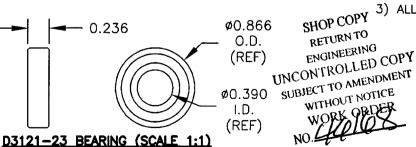

1) POSSIBLE SUPPLIER: SKF P/N 61900-2Z

OR KML P/N 6900-ZZ

ALL DIMENSIONS ARE IN INCHES

## D3121-21 BOLT (SCALE 1:1)

- 1) MATERIAL: AISI 303 SS HEX. ANNEALED (REF DART SPEC. M303H0.500)
- 2) FINISH: NONE

0.375 -

3) TOLERANCES ARE PER DART QSI 018 UNLESS OTHERWISE NOTED


TAP 10-32

UNF-3A

- 0.050 TO 0.060


- 0.080

- 4) ALL DIMENSIONS ARE IN INCHES
- 5) BREAK ALL SHARP EDGES 0.005 TO 0.015

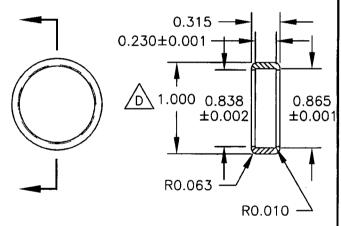

#### D3121-25 CAP (SCALE 1:1)

- (REF DART SPEC. M-DELRIN-R1.250)
- 2) TOLERANCES ARE PER DART QSI 018 UNLESS OTHERWISE NOTED
- 3) ALL DIMENSIONS ARE IN INCHES

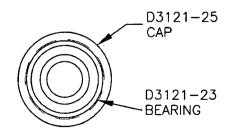

D3121-241 BEARING ASSEBLY (SCALE 1:1)

Copyright @ 2002 by DART AEROSPACE LTD

IJ4I043

# GENERAL BEARING SERVICE

www.gbs.ca

386 NOIN ST.E, HANKESBURY, ONTARIO KGA 188 (613) 632-9914

DRDER DATE: MAR 4, 2009

MAN

GST # R101979094

SNLD TO: DART REROSPACE LTD. 1279, HABERDEEN STREET HAMKESBURY, ON:

K60-1K7

GOLE WADE BY 1 (DR.

CUSTOMER ORDER M.: 00006B307

- PRI-LICENCE: 6122-5207

SHIO-ULST | DESCRIPTION | SOLD | SHIP | PRICE | EXTENSION |

DESCRIPTION | SOLD | SHIP | PRICE | EXTENSION |

4.89 | 4.89 | 6.5.1. 9.78 |

6.5.1. 9.78 |

6.5.1. 9.78 |

6.

1211011